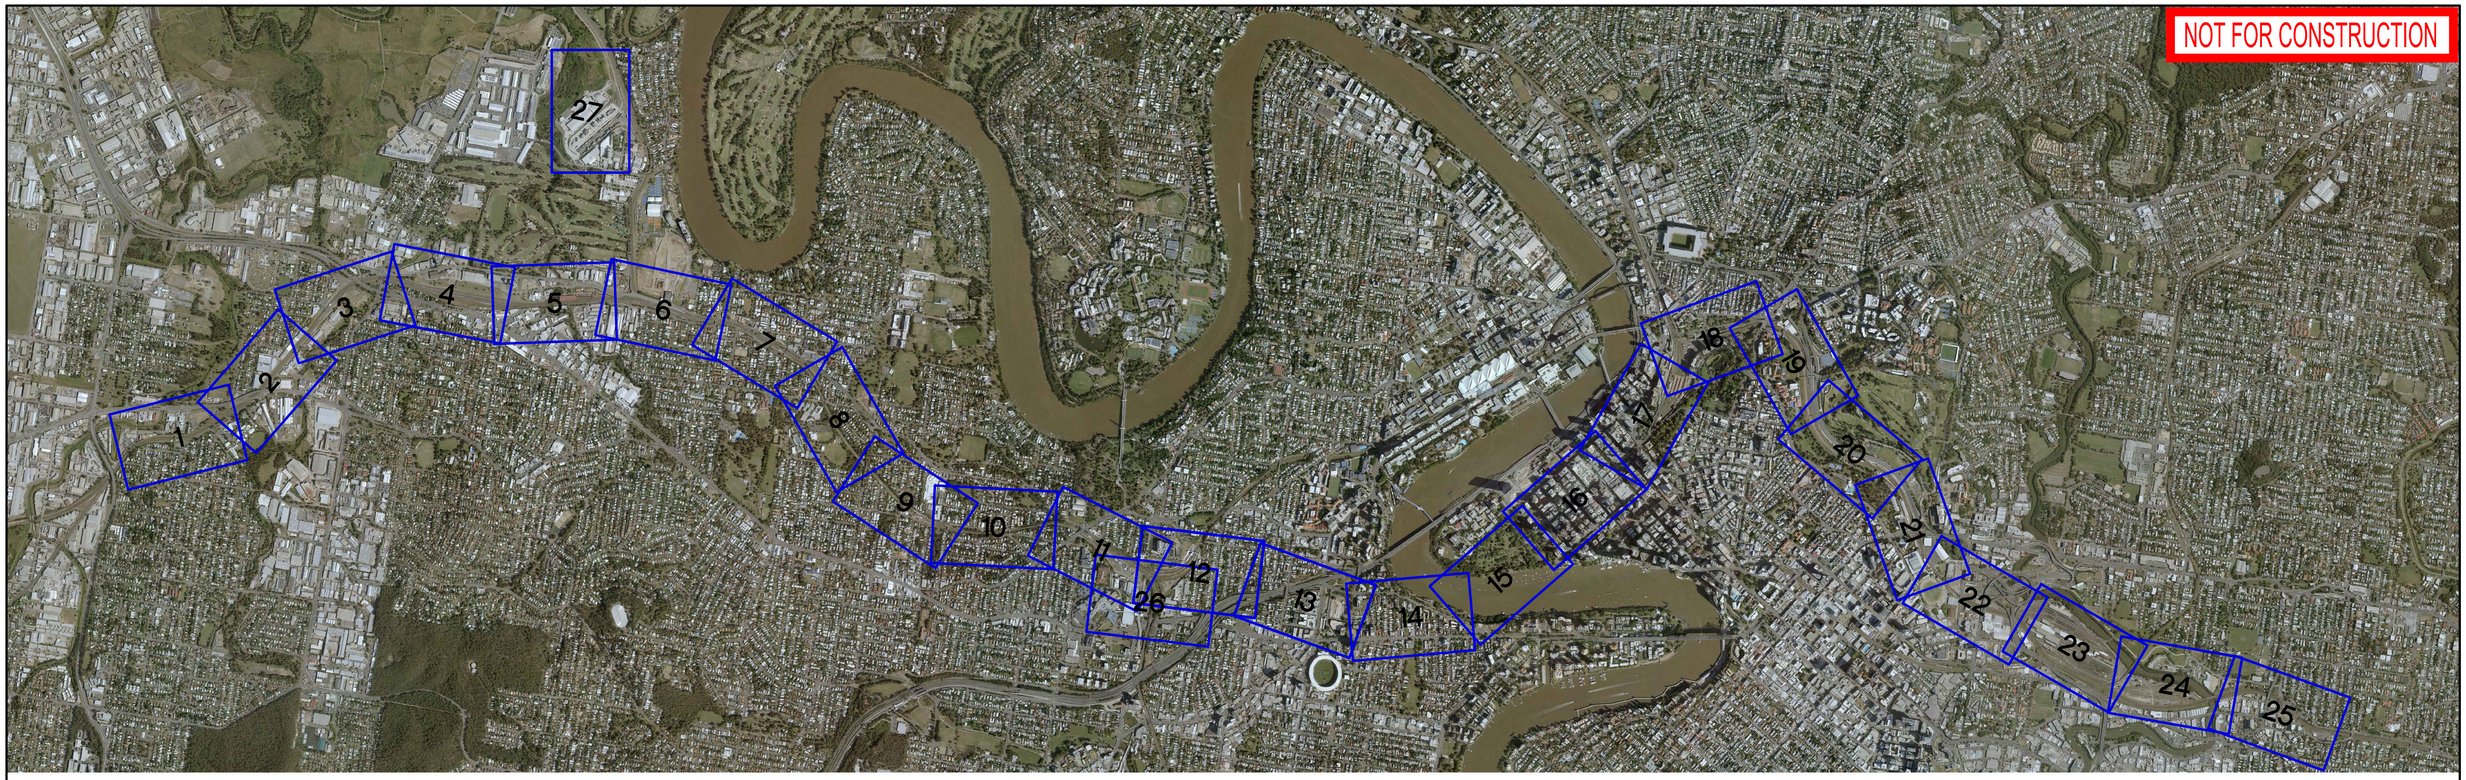

TUNNEL AND PORTAL DRAWING INDEX

CRR-0003-POR-GA-101 SOUTH PORTAL CUT AND COVER SECTION SHEET 1
CRR-0003-POR-GA-102 SOUTH PORTAL CUT AND COVER SECTION SHEET 2
CRR-0003-POR-GA-103 SOUTH PORTAL CUT AND COVER SECTION SUMP DETAILS
CRR-0003-TUN-GA-101 TUNNEL SPACE PROOFING TBM TUNNEL - CURVED TRACK
CRR-0003-TUN-GA-102 TUNNEL SPACE PROOFING CROSS PASSAGE
CRR-0003-TUN-GA-110 TUNNEL MINED TUNNEL SUPPORT TYPES
CRR-0003-TUN-GA-111 TUNNEL MINED TUNNEL C-LINE SETOUT SHEET 1
CRR-0003-TUN-GA-112 TUNNEL MINED TUNNEL C-LINE SETOUT SHEET 2
CRR-0003-TUN-GA-120 BOGGO ROAD STATION AND PRECINT STATION CAVERN C-LINE SETOUT - LOWERED CAVERN
CRR-0003-TUN-GA-121 BOGGO ROAD STATION AND PRECINT STATION CAVERN LOWERED CAVERN SUPPORT TYPE
CRR-0003-TUN-GA-122 WOOLLOONGABBA STATION AND PRECINT STATION CAVERN C-LINE SETOUT - STANDARD CAVERN
CRR-0003-TUN-GA-123 WOOLLOONGABBA STATION AND PRECINT STATION CAVERN SUPPORT TYPES
CRR-0003-TUN-GA-124 ALBERT ST STATION AND PRECINT STATION CAVERN SUPPORT TYPE - STANDARD CAVERN - ASC1
CRR-0003-TUN-GA-125 ALBERT ST STATION AND PRECINT STATION CAVERN SUPPORT TYPE - RAISED CAVERN - ARC1
CRR-0003-TUN-GA-126 ROMA ST STATION AND PRECINT STATION CAVERN SUPPORT TYPE - STANDARD CAVERN - RSC1 - SHEET 1
CRR-0003-TUN-GA-127 ROMA ST STATION AND PRECINT STATION CAVERN SUPPORT TYPE - STANDARD CAVERN - RSC1 - SHEET 2
CRR-0003-TUN-GA-128 ROMA ST STATION AND PRECINT STATION CAVERN C-LINE SETOUT - STANDARD CAVERN - RSC1
CRR-0003-POR-GA-110 NORTH PORTAL TYPICAL SECTIONS SHEET 1
CRR-0003-POR-GA-111 NORTH PORTAL TYPICAL SECTIONS SHEET 2
CRR-0003-POR-GA-112 NORTH PORTAL TYPICAL SECTIONS SHEET 3
CRR-0003-POR-GA-113 NORTH PORTAL TYPICAL SECTIONS SHEET 4
CRR-0003-POR-GA-114 NORTH PORTAL TYPICAL SECTIONS SHEET 5
CRR-0003-POR-GA-115 NORTH PORTAL TYPICAL SECTIONS SHEET 6
CRR-0003-POR-GA-116 NORTH PORTAL TYPICAL SECTIONS SHEET 7

PROPERTY IMPACT - DRAWING INDEX

CRR-0003-RP-GA-101 PROPERTY IMPACT PLANS SHEET 1
CRR-0003-RP-GA-102 PROPERTY IMPACT PLANS SHEET 2
CRR-0003-RP-GA-103 PROPERTY IMPACT PLANS SHEET 3
CRR-0003-RP-GA-104 PROPERTY IMPACT PLANS SHEET 4
CRR-0003-RP-GA-105 PROPERTY IMPACT PLANS SHEET 5
CRR-0003-RP-GA-106 PROPERTY IMPACT PLANS SHEET 6
CRR-0003-RP-GA-107 PROPERTY IMPACT PLANS SHEET 7
CRR-0003-RP-GA-108 PROPERTY IMPACT PLANS SHEET 8
CRR-0003-RP-GA-109 PROPERTY IMPACT PLANS SHEET 9

PROPERTY IMPACT - DRAWING INDEX CONTINUED

CRR-0003-RP-GA-110 PROPERTY IMPACT PLANS SHEET 10
CRR-0003-RP-GA-111 PROPERTY IMPACT PLANS SHEET 11
CRR-0003-RP-GA-112 PROPERTY IMPACT PLANS SHEET 12
CRR-0003-RP-GA-113 PROPERTY IMPACT PLANS SHEET 13
CRR-0003-RP-GA-114 PROPERTY IMPACT PLANS SHEET 14
CRR-0003-RP-GA-115 PROPERTY IMPACT PLANS SHEET 15
CRR-0003-RP-GA-116 PROPERTY IMPACT PLANS SHEET 16
CRR-0003-RP-GA-117 PROPERTY IMPACT PLANS SHEET 17
CRR-0003-RP-GA-118 PROPERTY IMPACT PLANS SHEET 18
CRR-0003-RP-GA-119 PROPERTY IMPACT PLANS SHEET 19
CRR-0003-RP-GA-120 PROPERTY IMPACT PLANS SHEET 20
CRR-0003-RP-GA-121 PROPERTY IMPACT PLANS SHEET 21
CRR-0003-RP-GA-122 PROPERTY IMPACT PLANS SHEET 22
CRR-0003-RP-GA-123 PROPERTY IMPACT PLANS SHEET 23
CRR-0003-RP-GA-124 PROPERTY IMPACT PLANS SHEET 24
CRR-0003-RP-GA-125 PROPERTY IMPACT PLANS SHEET 25
CRR-0003-RP-GA-126 PROPERTY IMPACT PLANS SHEET 26
CRR-0003-RP-GA-127 PROPERTY IMPACT PLANS SHEET 27

GENERAL CONSTRUCTION SITE PLANS - DRAWING INDEX

CRR-0003-CD-GA-101 GENERAL CONSTRUCTION SITE PLANS SALISBURY STATION
CRR-0003-CD-GA-105 GENERAL CONSTRUCTION SITE PLANS ROCKLEA STATION
CRR-0003-CD-GA-110 GENERAL CONSTRUCTION SITE PLANS MAROOKA STATION
CRR-0003-CD-GA-120 GENERAL CONSTRUCTION SITE PLANS YEERONGPILLY STATION
CRR-0003-CD-GA-125 GENERAL CONSTRUCTION SITE PLANS FAIRFIELD STATION
CRR-0003-CD-GA-130 GENERAL CONSTRUCTION SITE PLANS YERONGA STATION
CRR-0003-CD-GA-135 GENERAL CONSTRUCTION SITE PLANS SOUTHERN PORTAL
CRR-0003-CD-GS-140 GENERAL CONSTRUCTION SITE PLANS BOGGO ROAD STATION
CRR-0003-CD-GA-145 GENERAL CONSTRUCTION SITE PLANS WOOLLOONGABBA STATION
CRR-0003-CD-GA-150 GENERAL CONSTRUCTION SITE PLANS ALBERT STREET STATION
CRR-0003-CD-GA-155 GENERAL CONSTRUCTION SITE PLANS ROMA STREET STATION
CRR-0003-CD-GA-160 GENERAL CONSTRUCTION SITE PLANS NORTHERN PORTAL SHEET 1
CRR-0003-CD-GA-165 GENERAL CONSTRUCTION SITE PLANS MAIN SITE OFFICE
CRR-0003-CD-GA-170 GENERAL CONSTRUCTION SITE PLANS EXHIBITION STATION
CRR-0003-CD-GA-175 GENERAL CONSTRUCTION SITE PLANS MAYNE YARD - SHEET 1
CRR-0003-CD-GA-176 GENERAL CONSTRUCTION SITE PLANS MAYNE YARD - SHEET 2

CRRDA Drg. No. CRR–0003–AL–GA–101

B	MINOR REVISIONS TO RfPC4 ISSUE	29.04.19	
A	RfPC4 ISSUE	24.04.19	
	Revisions/Descriptions	Date	Microfiled

Certification

Associated Job Nos

Auxiliary Drg Nos

Survey Data: Datum BCSG02; Horiz. Grid; Height Origin; Survey Books

Scales: NOT TO SCALE

Dimensions shown in metres except where shown otherwise

BRISBANE CITY
CROSS RIVER RAIL
REFERENCE DESIGN (CHANGED PROJECT)

Reference Points: Preceding RP | Dist. to start of job (km) | From start to end of job | From end to Following RP | Following RP

Through Chainage from

DRAWING INDEX AND LOCALITY PLAN
SHEET 2

Drawn
Designed

ENGINEERING CERTIFICATION (RPEQ): ENG. AREA | NAME | SIGNATURE | NO. | DATE

CROSSRIVERRAIL

Job No.
Contract. No.
Drawing No. B
Series Number of

CAD FILES

MRR_Detail (02/14)